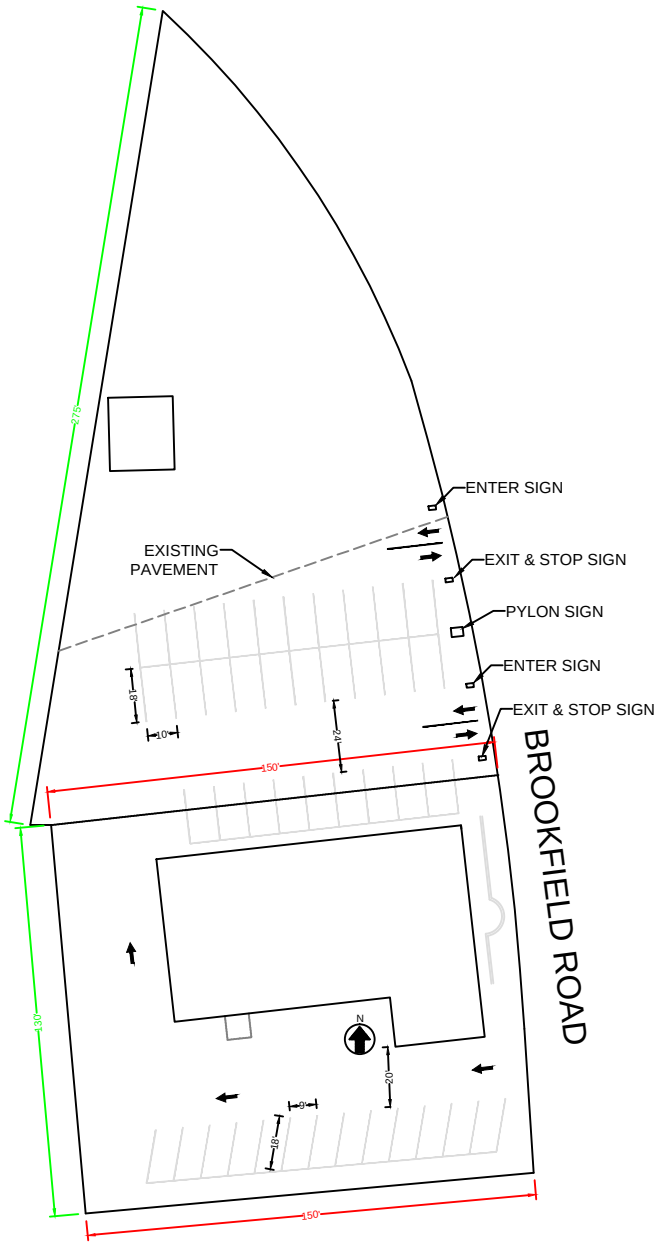

FOR REFERENCE

Title	29-31 BROOKFIELD RD STURBRIDGE, MA. SIGNAGE & MARKINGS		
Drawn by	RR	Date	13 OCT 2020
Checked by	N/A	Date	N/A
Dwg. Type	LAYOUT	Scale	1/64" = 1'0"

Drawing Size	Drawing No.	Sheet No.	Revision
LETTER (8.5"X11")	C-003	1 OF 1	