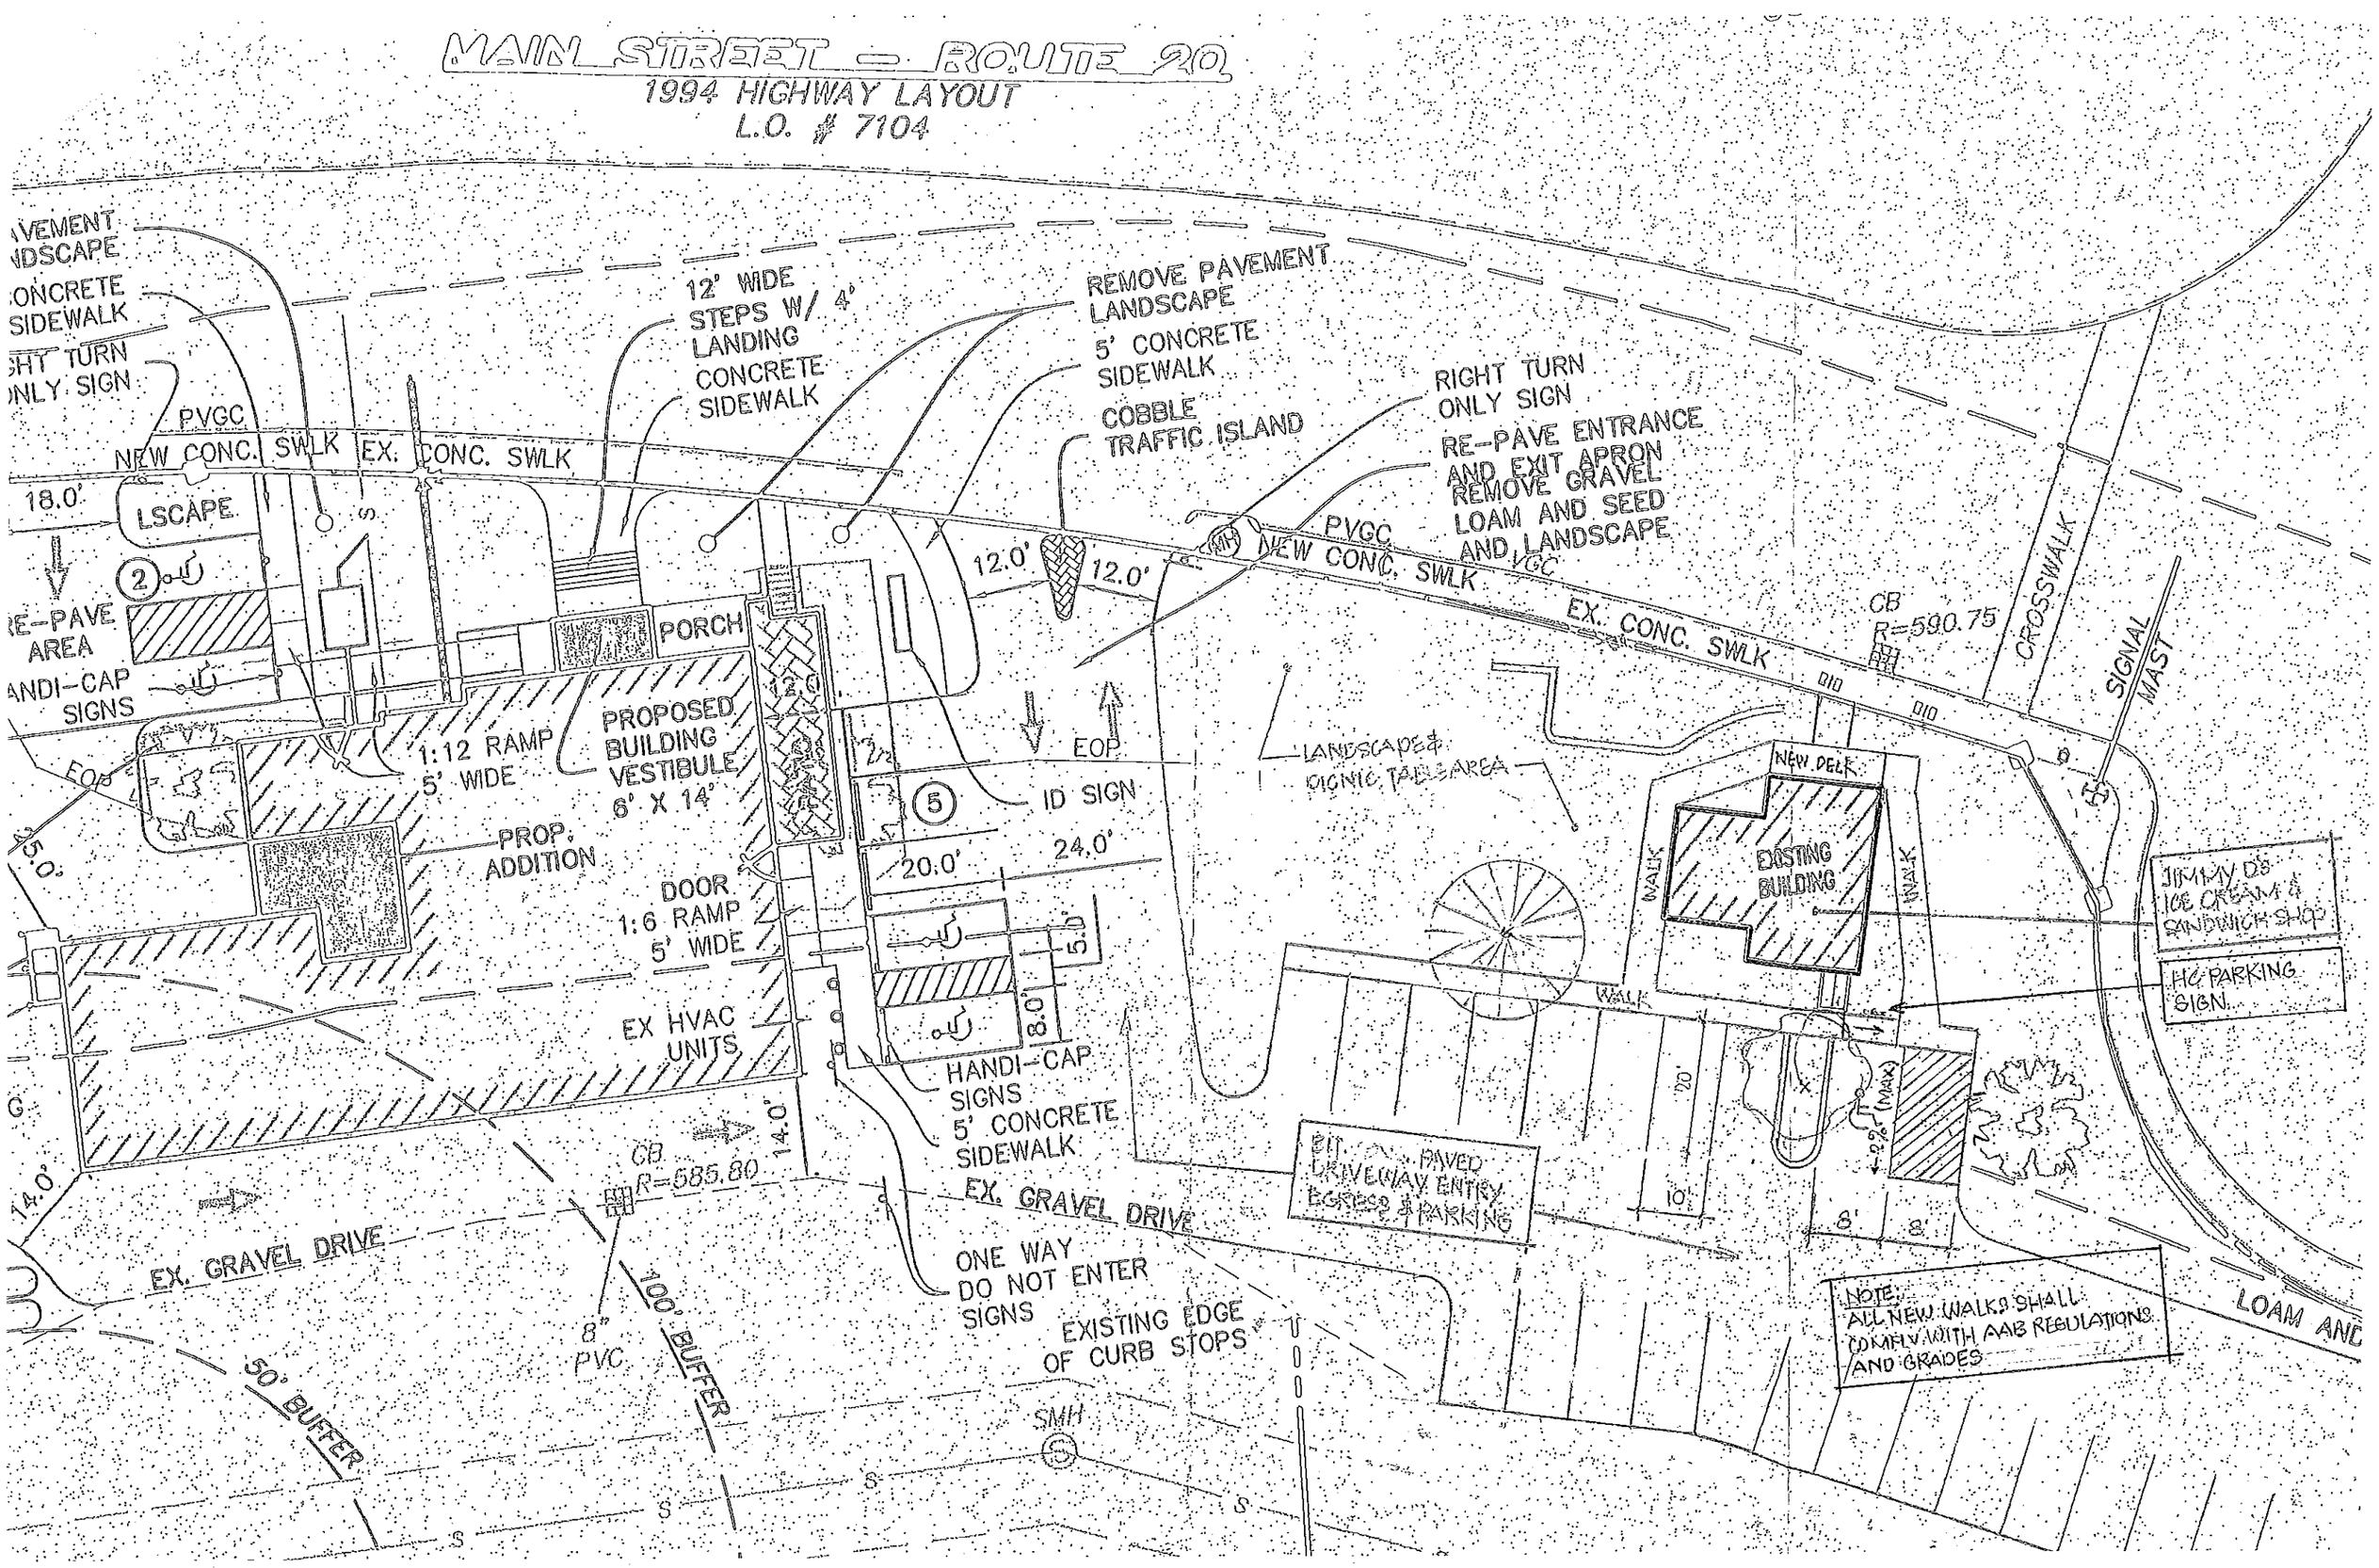
MAIN STREET — ROUTE 20
1994 HIGHWAY LAYOUT
L.O. # 7104
AVEMENT
NDSCAPE
ONCRETE
SIDEWALK
GHT TURN
NLY SIGN
PVGC
NEW CONC. SWLK
EX. CONC. SWLK
18.0'
LSCAPE
RE-PAVE
AREA
ANDI-CAP
SIGNS
12' WIDE
STEPS W/ 4'
LANDING
CONCRETE
SIDEWALK
REMOVE PAVEMENT
LANDSCAPE
5' CONCRETE
SIDEWALK
COBBLE
TRAFFIC ISLAND
RIGHT TURN
ONLY SIGN
RE-PAVE ENTRANCE
AND EXIT APRON
REMOVE GRAVEL
LOAM AND SEED
AND LANDSCAPE
PVGC
NEW CONC. SWLK
EX. CONC. SWLK
12.0'
12.0'
PORCH
PROPOSED
BUILDING
VESTIBULE
6' X 14'
1:12 RAMP
5' WIDE
PROP.
ADDITION
DOOR
1:6 RAMP
5' WIDE
EX HVAC
UNITS
EOP
ID SIGN
20.0'
24.0'
5.0'
8.0'
HANDI-CAP
SIGNS
5' CONCRETE
SIDEWALK
14.0'
CB
R=585.80
EX. GRAVEL DRIVE
EX. GRAVEL DRIVE
ONE WAY
DO NOT ENTER
SIGNS
EXISTING EDGE
OF CURB STOPS
8"
PVC
100' BUFFER
50' BUFFER
SMH
LANDSCAPE &
PICNIC TABLE AREA
CB
R=590.75
CROSSWALK
SIGNAL
MAST
NEW DECK
EXISTING
BUILDING
WALK
WALK
WALK
JIMMY D'S
ICE CREAM &
SANDWICH SHOP
HC PARKING
SIGN
BIT. PAVED
DRIVEWAY ENTRY
EGRESS & PARKING
20'
10'
8'
8'
2% (MAX)
NOTE:
ALL NEW WALKS SHALL
COMPLY WITH AAB REGULATIONS
AND GRADES
LOAM AND