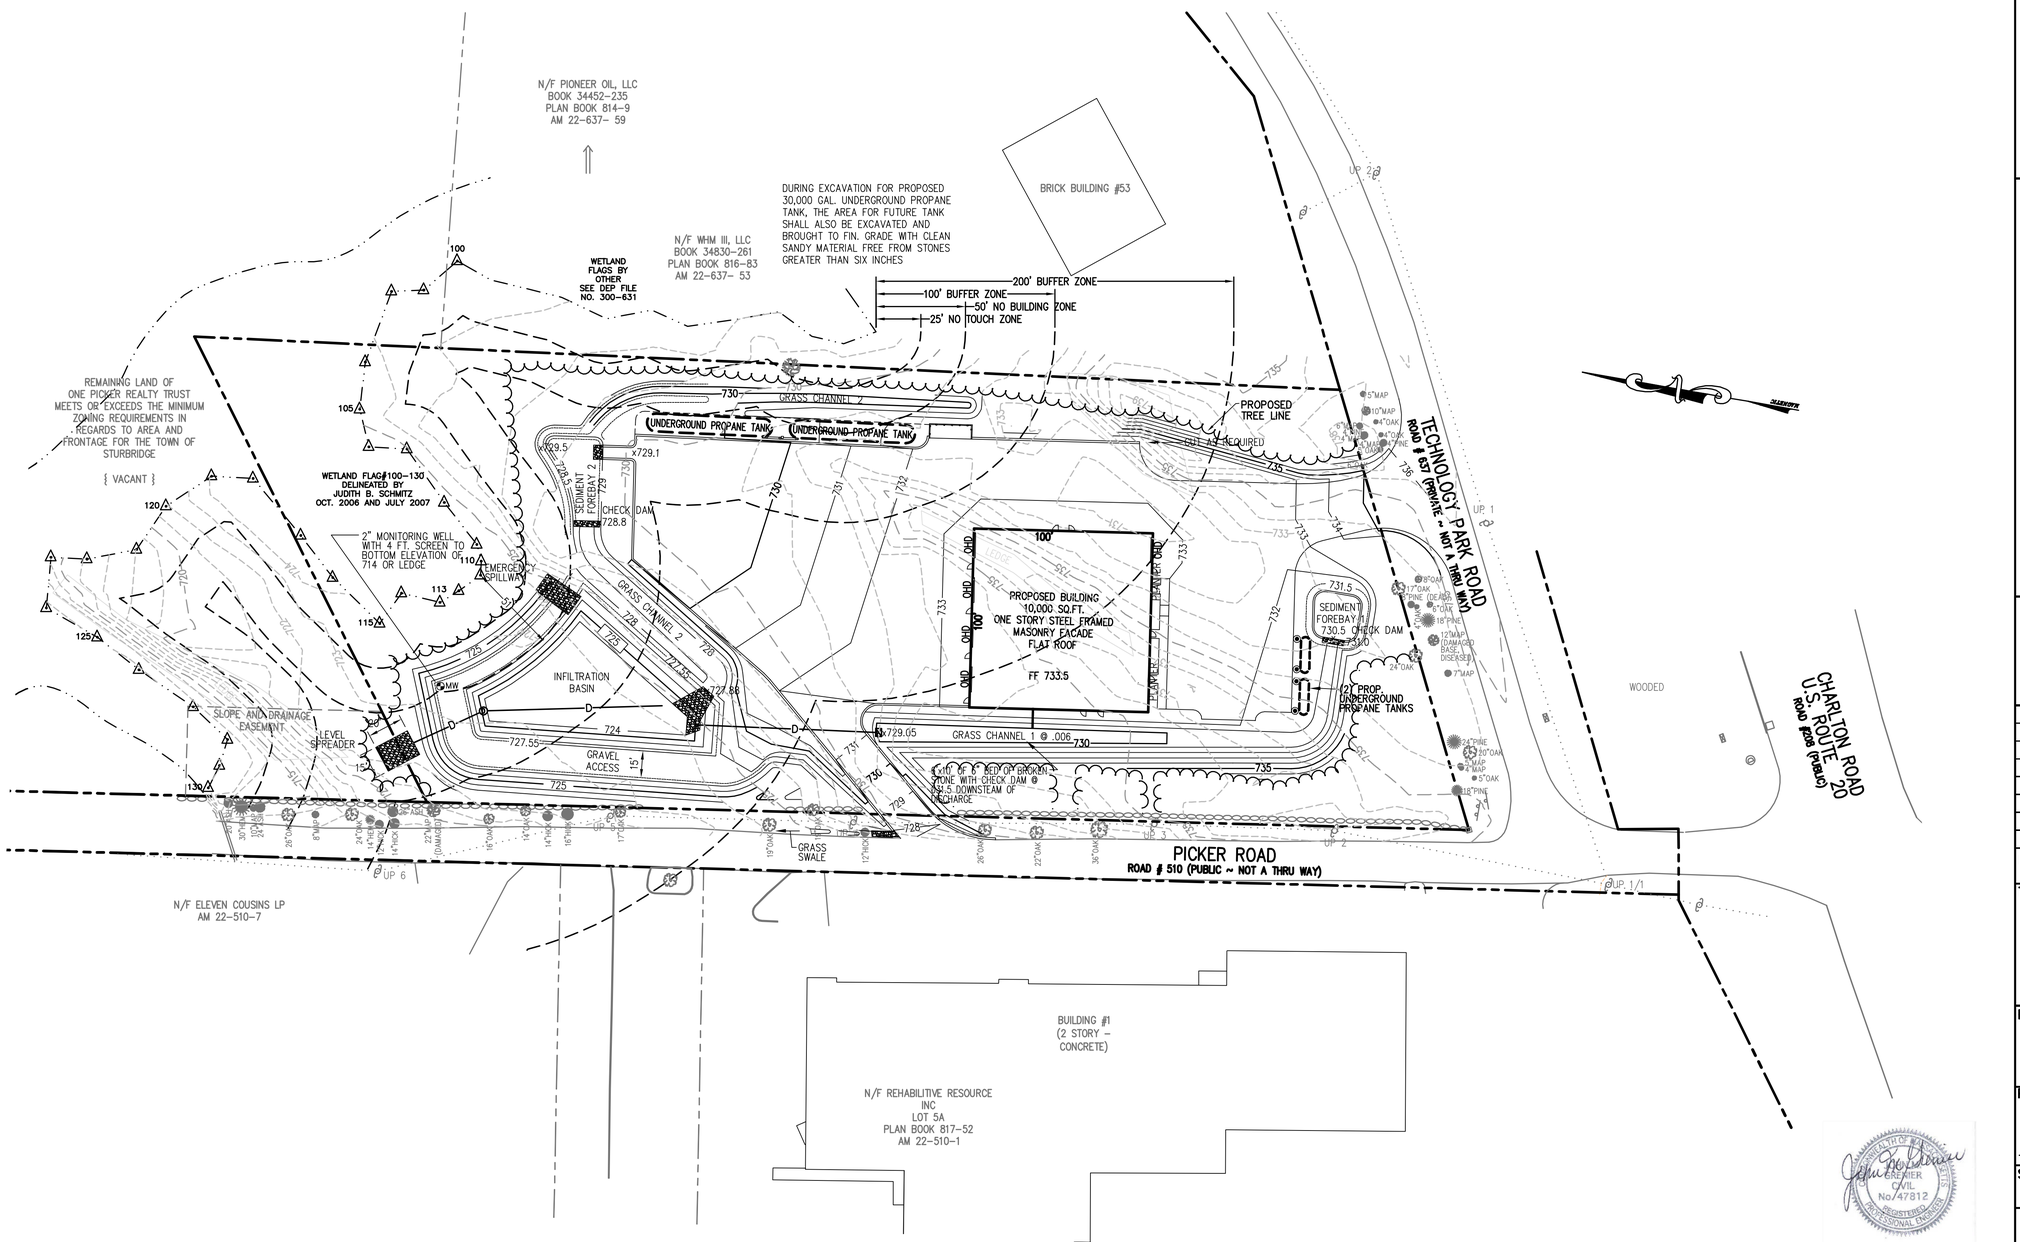

LEGEND:

- EXISTING PROPERTY LINE
- EXISTING EASEMENT LINE
- EXISTING CONTOUR – HIGH
- EXISTING CONTOUR – LOW
- PROPOSED CONTOUR – HIGH
- PROPOSED CONTOUR – LOW
- EXISTING EDGE PAVEMENT
- EXISTING CURB
- PROPOSED EDGE OF PAVEMENT
- PROPOSED CURB
- EDGE VEGETATED WETLAND
- WETLAND BUFFER
- PROPOSED DRAIN LINE
- EXISTING SEWER LINE
- PROPOSED SEWER LINE
- EXISTING WATER LINE
- PROPOSED WATER LINE
- EXISTING OVERHEAD WIRES
- PROPOSED UNDERGROUND ELECTRIC
- PROPOSED TREE LINE
- PROPOSED EROSION CONTROL

GRAPHIC SCALE

40 0 20 40 80 160

(IN FEET)
1 inch = 40 ft.

REV. NO.	DATE	REVISION

TITLE:

SITE DEVELOPMENT PLAN
FOR
51 TECHNOLOGY PARK ROAD
STURBRIDGE, MASSACHUSETTS 01566

PREPARED FOR:

DILEO GAS
630 SUNDERLAND ROAD
WORCESTER, MASSACHUSETTS 01604

PREPARED BY:

J.M. GRENIER ASSOCIATES INC.
787 HARTFORD TURNPIKE
SHREWSBURY, MASSACHUSETTS 01545
TELE NO.: (508) 845-2500 FAX NO.: (508) 842-0800

COMMONWEALTH OF MASSACHUSETTS
JOHN M. GRENIER
CIVIL
No. 47812
REGISTERED PROFESSIONAL ENGINEER

9/5/19

SCALE:	DATE:
1" = 40'	SEPTEMBER 5, 2019

GRADING AND DRAINAGE PLAN

SHEET NO.:	PROJECT NO.:
SHEET 4 OF 9	G-565