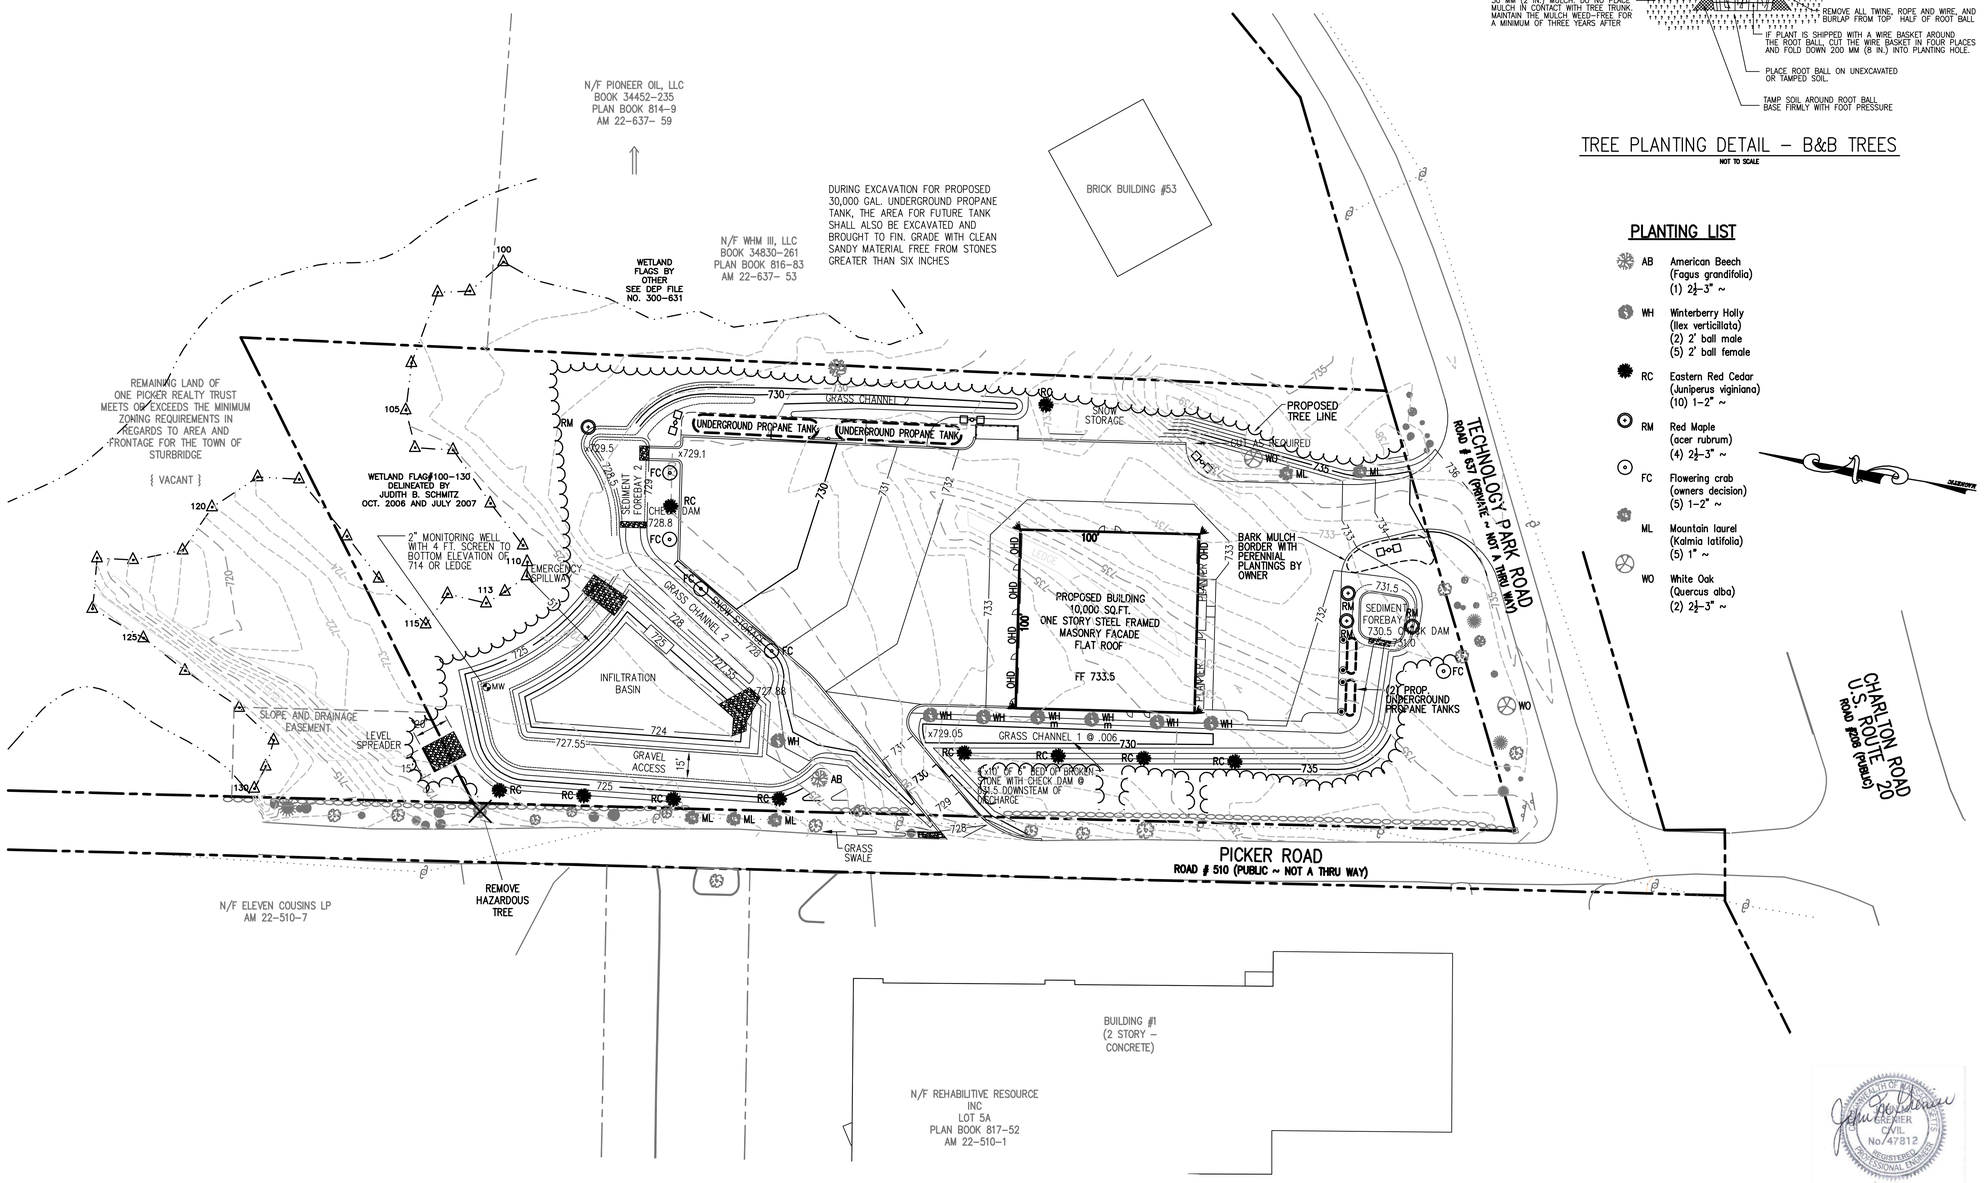

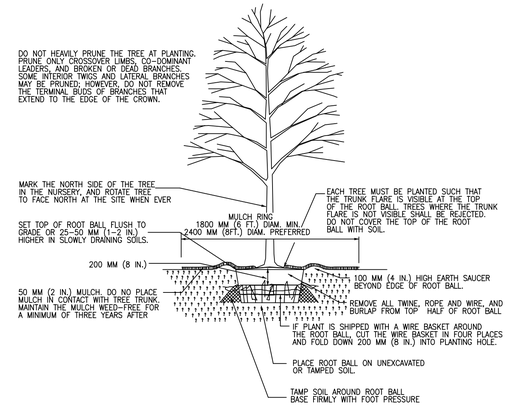

TREE PLANTING DETAIL – B&B TREES

NOT TO SCALE

PLANTING LIST

AB	American Beech (Fagus grandifolia) (1) 2½-3" ~	
WH	Winterberry Holly (Ilex verticillata) (2) 2' ball male (5) 2' ball female	
RC	Eastern Red Cedar (Juniperus viginiana) (10) 1-2" ~	
RM	Red Maple (acer rubrum) (4) 2½-3" ~	
FC	Flowering crab (owners decision) (5) 1-2" ~	
ML	Mountain laurel (Kalmia latifolia) (5) 1" ~	
WO	White Oak (Quercus alba) (2) 2½-3" ~	

LEGEND:

- EXISTING PROPERTY LINE
- EXISTING EASEMENT LINE
- 730 EXISTING CONTOUR – HIGH
- 731 EXISTING CONTOUR – LOW
- 730 PROPOSED CONTOUR – HIGH
- 731 PROPOSED CONTOUR – LOW
- EXISTING EDGE PAVEMENT
- EXISTING CURB
- PROPOSED EDGE OF PAVEMENT
- PROPOSED CURB
- EDGE VEGETATED WETLAND
- WETLAND BUFFER
- D PROPOSED DRAIN LINE
- S EXISTING SEWER LINE
- S PROPOSED SEWER LINE
- W EXISTING WATER LINE
- W PROPOSED WATER LINE
- OHW EXISTING OVERHEAD WIRES
- E PROPOSED UNDERGROUND ELECTRIC
- PROPOSED TREE LINE
- PROPOSED EROSION CONTROL

GRAPHIC SCALE

40 0 20 40 80 160

(IN FEET)
1 inch = 40 ft.

REV. NO.	DATE	REVISION

TITLE:

SITE DEVELOPMENT PLAN
FOR
51 TECHNOLOGY PARK ROAD
STURBRIDGE, MASSACHUSETTS 01566

PREPARED FOR:

DILEO GAS
630 SUNDERLAND ROAD
WORCESTER, MASSACHUSETTS 01604

PREPARED BY:

J.M. GRENIER ASSOCIATES INC.
787 HARTFORD TURNPIKE
SHREWSBURY, MASSACHUSETTS 01545
TELE NO.: (508) 845-2500 FAX NO.: (508) 842-0800

COMMONWEALTH OF MASSACHUSETTS
JOHN M. GRENIER
CIVIL
No. 47812
REGISTERED PROFESSIONAL ENGINEER

9/5/19

SCALE: 1" = 40'

DATE: SEPTEMBER 5, 2019

LANDSCAPE & LIGHTING PLAN

SHEET NO.: SHEET 6 OF 9

PROJECT NO.: G-565