SITE DEVELOPMENT PLAN

FOR

51 TECHNOLOGY PARK ROAD
STURBRIDGE, MASSACHUSETTS 01566

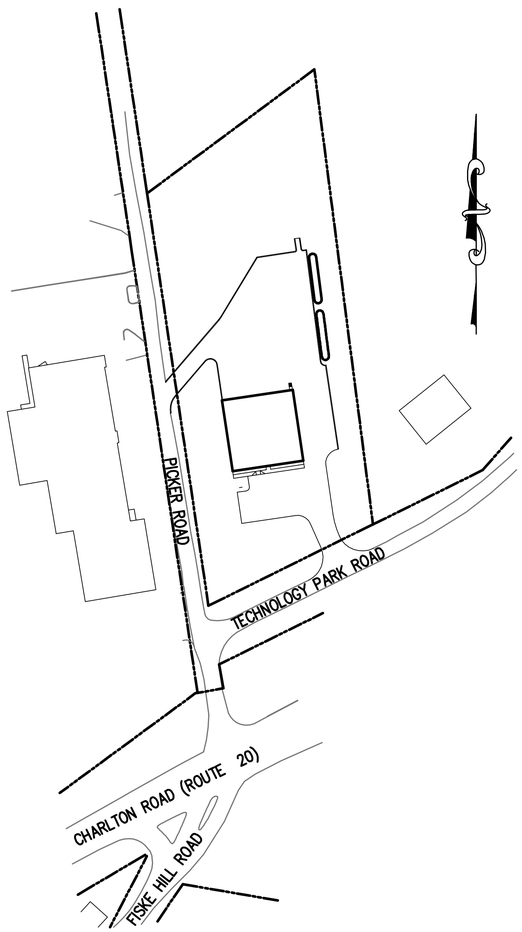

LOCUS:
SCALE: 1'=100'

INDEX

DESCRIPTION	SHEET NUMBER
COVER	1 OF 9
EXISTING CONDITIONS PLAN	2 OF 9
LAYOUT PLAN	3 OF 9
GRADING AND DRAINAGE PLAN	4 OF 9
UTILITY PLAN	5 OF 9
LANDSCAPE & LIGHTING PLAN	6 OF 9
EROSION & SEDIMENTATION CONTROL PLAN	7 OF 9
DETAIL PLAN	8 OF 9
DETAIL PLAN	9 OF 9

RECORD APPLICANT:
DILEO GAS
630 SUNDERLAND ROAD
WORCESTER, MA 01604

RECORD OWNER:
51 TECHNOLOGY, LLC
55 WESSON STREET
GRAFTON, MA 01536

LAND PLANNERS–CIVIL ENGINEERS:
J.M. GRENIER ASSOCIATES INC.
787 HARTFORD TURNPIKE
SHREWSBURY, MA 01545

LAND SURVEYORS:
PARA LAND SURVEYING INC.
349 ASHLAND AVENUE
SOUTHBRIDGE, MA 01550

ZONING DISTRICT: INDUSTRIAL PARK (IP)

9/5/19

REV. NO.	DATE	REVISION

SCALE: AS SHOWN	DATE: SEPTEMBER 5, 2019
COVER SHEET	
SHEET NO.: SHEET 1 OF 9	PROJECT NO.: G–565