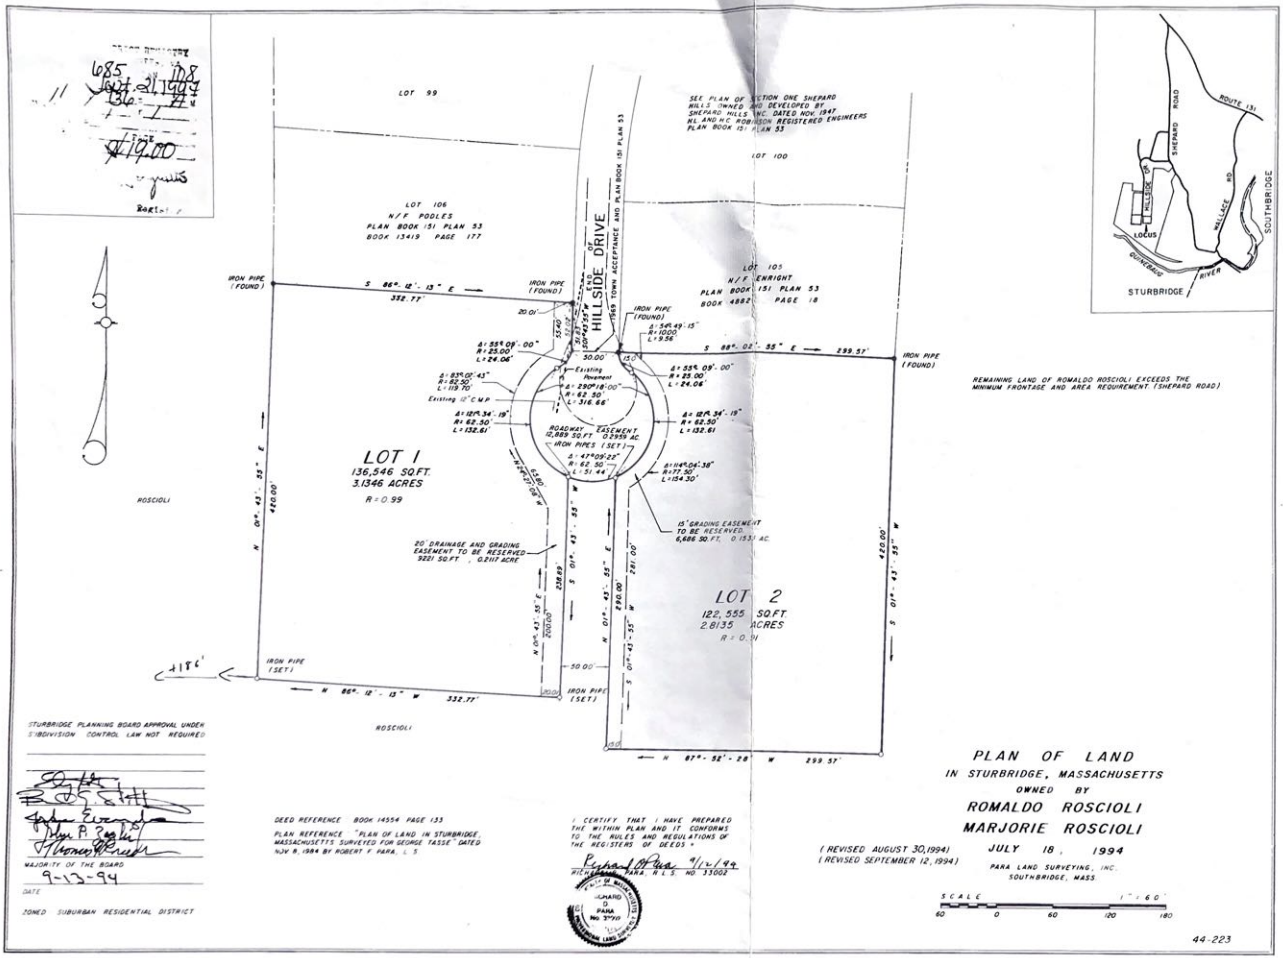

685 Book 21 108
136 Page 44

STURBRIDGE PLANNING BOARD APPROVAL UNDER SUBDIVISION CONTROL LAW NOT REQUIRED

MAJORITY OF THE BOARD

9-13-94
DATE

ZONED SUBURBAN RESIDENTIAL DISTRICT

DEED REFERENCE BOOK 14554 PAGE 133

PLAN REFERENCE "PLAN OF LAND IN STURBRIDGE, MASSACHUSETTS SURVEYED FOR GEORGE TASSE" DATED NOV. 8, 1984 BY ROBERT F. PARA, L.S.

I CERTIFY THAT I HAVE PREPARED THE WITHIN PLAN AND IT CONFORMS TO THE RULES AND REGULATIONS OF THE REGISTERS OF DEEDS.

Richard F. Para 9/12/94
RICHARD F. PARA R.L.S. NO. 33002

RICHARD D PARA No. 33002 REGISTERED LAND SURVEYOR

PLAN OF LAND
IN STURBRIDGE, MASSACHUSETTS
OWNED BY
ROMALDO ROSCIOLI
MARJORIE ROSCIOLI

JULY 18, 1994

(REVISED AUGUST 30,1994)
(REVISED SEPTEMBER 12, 1994)

PARA LAND SURVEYING, INC.
SOUTHBRIDGE, MASS.

SCALE 1" = 60'
60 0 60 120 180

44-223

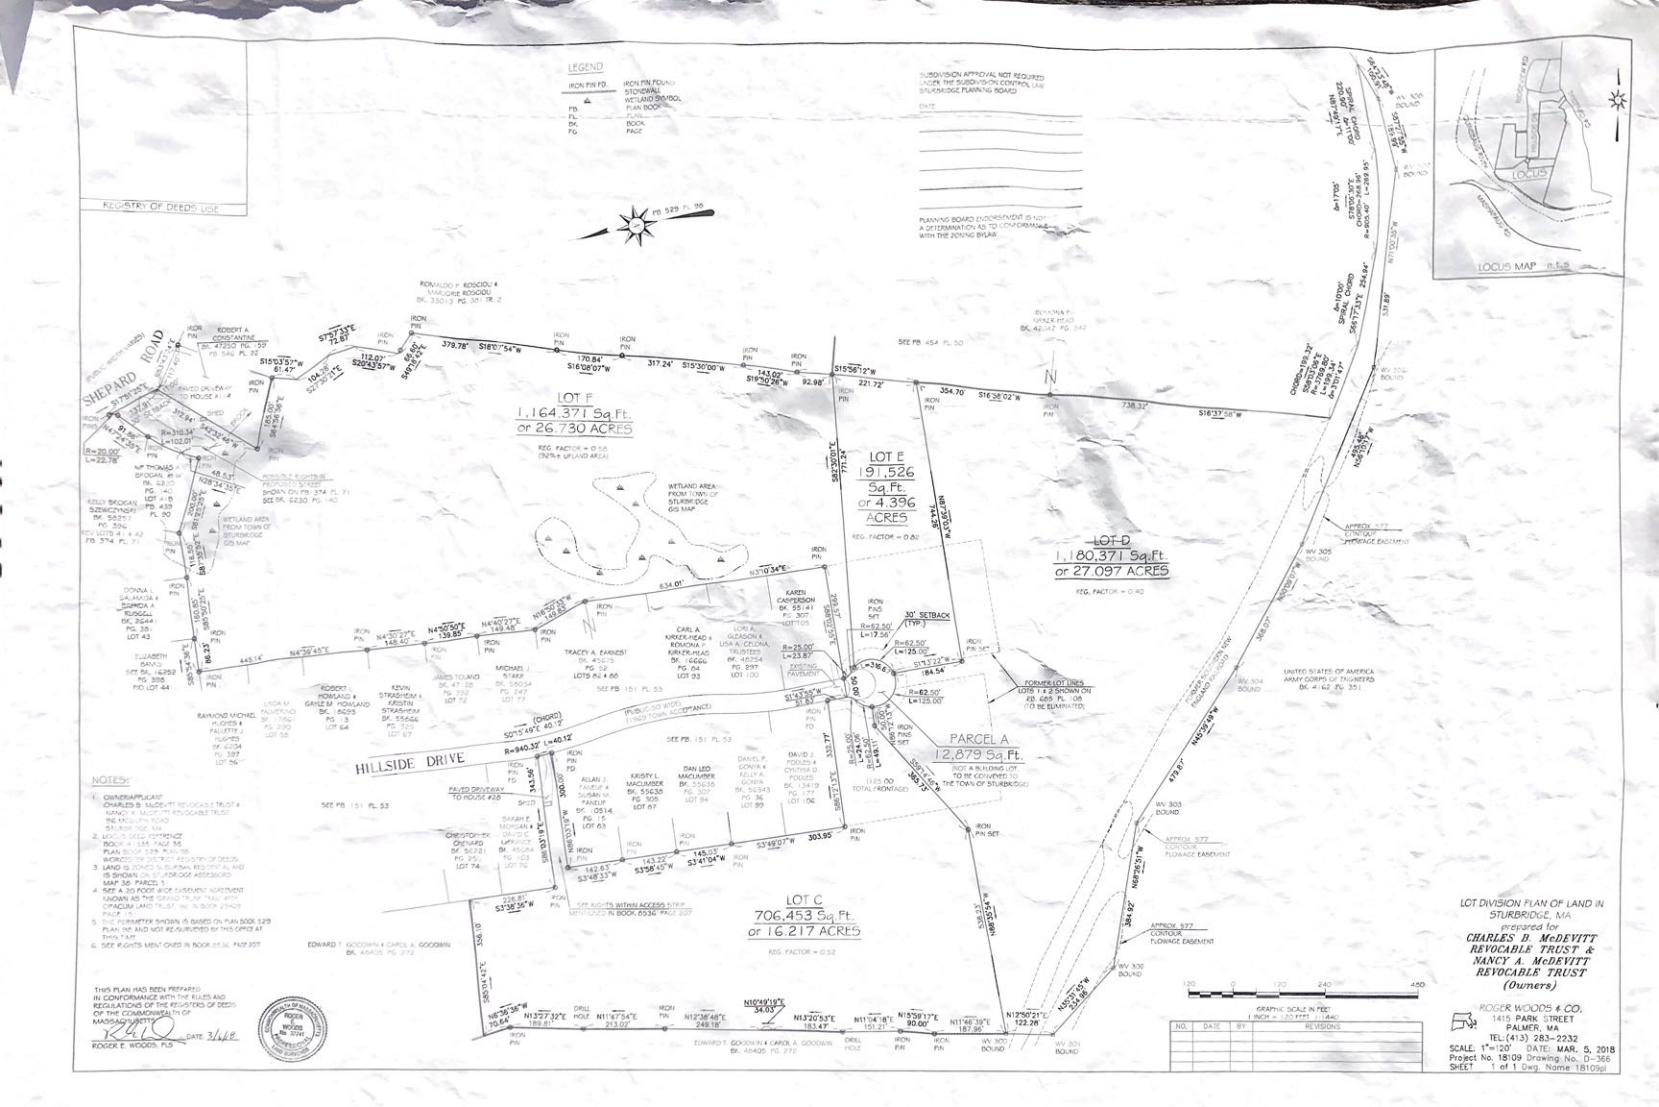
LEGEND
IRON PIN FD.
IRON PIN FOUND
STONEWALL
WETLAND SYMBOL
PLAN BOOK
PLAN
BOOK
PAGE
PB
PL
BK
PG
REGISTRY OF DEEDS USE
PB 529 PL 36
SUBDIVISION APPROVAL NOT REQUIRED UNDER THE SUBDIVISION CONTROL LAW
STURBRIDGE PLANNING BOARD
DATE
PLANNING BOARD ENDORSEMENT IS NOT A DETERMINATION AS TO CONFORMANCE WITH THE ZONING BYLAW
LOCUS MAP n.t.s.
LOCUS
SHEPARD ROAD
ROBERT A. CONSTANTINE
BK. 47250 PG. 59
PB 546 PL 32
RONALDO P. ROSCIOLI & MARJORIE ROSCIOLI
BK. 33013 PG. 351 TR. 2
BOOMA P. VANDERHEAD
BK. 42442 PG. 342
SEE PB. 454 PL 50
LOT F
1,164,371 Sq.Ft.
or 26.730 ACRES
REG. FACTOR = 0.55
(NON-UPLAND AREA)
LOT E
191,526
Sq.Ft.
or 4.396
ACRES
REG. FACTOR = 0.60
LOT D
1,180,371 Sq.Ft.
or 27.097 ACRES
REG. FACTOR = 0.40
LOT C
706,453 Sq.Ft.
or 16.217 ACRES
REG. FACTOR = 0.52
PARCEL A
12,879 Sq.Ft.
NOT A BUILDING LOT
"TO BE CONVEYED TO THE TOWN OF STURBRIDGE"
(125.00 TOTAL FRONTAGE)
WETLAND AREA FROM TOWN OF STURBRIDGE GIS MAP
POSSIBLE RIGHTS IN PROPERTY OWNED SHOWN ON PB. 374 PL. 71
SEE BK. 6230 PG. 140
KELLY BROGAN & SZWECHINSKI
BK. 58251
PG. 324
REV NOTE H. n.a.2
PB. 374 PL. 71
W. THOMAS & BROGAN
BK. 62.2
PG. 1
LOT 4 B
PB. 439
PL. 20
DONNA L. SALAMON & EDMOND A. RONDEAU
BK. 2644
PG. 35
LOT 43
ELIZABETH BANKS
SEE BK. 16252
PG. 355
P/O LOT 44
RAYMOND MICHAEL HUGHES & PAULETTE J. HUGHES
BK. 6204
PG. 397
LOT 56
LINDA M. FALKENHOW
BK. 7760
PG. 339
LOT 55
ROBERT HOWARD & GAYLE M. HOWLAND
BK. 16293
PG. 13
LOT 64
KEVIN STRASHEIM & KRISTIN STRASHEIM
BK. 55566
PG. 333
LOT 67
JAMES TOLAND
BK. 47.38
PG. 352
LOT 72
MICHAEL J. STARP
BK. 56034
PG. 347
LOT 77
TRACEY A. EARNEST
BK. 45675
PG. 32
LOTS 62 & 66
SEE PB. 151 PL. 53
KAREN CASPERSON
BK. 55141
PG. 307
LOT 105
CARL A. KIRKER-HEAD & ROMONA P. KIRKER-HEAD
BK. 16666
PG. 64
LOT 93
LORI A. GLEASON & LISA A. CILONA, TRUSTEES
BK. 46254
PG. 295
LOT 100
EXISTING PAVEMENT
30' SETBACK (TYP.)
FORMER LOT LINES LOTS 1 & 2 SHOWN ON PB. 689 PL. 108 (TO BE ELIMINATED)
HILLSIDE DRIVE
PAVED DRIVEWAY TO HOUSE #28
PAVED DRIVEWAY TO HOUSE #14
SHED
ALLAN J. FANEUF & SUSAN M. FANEUF
BK. 0514
PG. 15
LOT 63
KRISTY L. MACUMBER
BK. 55636
PG. 305
LOT 67
DAN LEO MACUMBER
BK. 55635
PG. 307
LOT 94
DANIEL P. GONYA & KELLY A. GONYA
BK. 56343
PG. 96
LOT 89
DAVID J. FODLES & CYNTHIA D. FOGLES
BK. 13419
PG. 177
LOT 106
CHRISTOPHER ONEARD
BK. 56121
PG. 351
LOT 74
SARAH E. MORGAN & DANIEL J. LAFRANCE
BK. 46064
PG. 103
LOT 76
EDWARD T. GOODWIN & CAROL A. GOODWIN
BK. 46405 PG. 272
SEE RIGHTS MENTIONED IN BOOK 5536, PAGE 207
SEE RIGHTS WITHIN ACCESS STRIP MENTIONED IN BOOK 5536, PAGE 207
UNITED STATES OF AMERICA ARMY CORPS OF ENGINEERS
BK. 4162 PG. 351
FLOWAGE EASEMENT NOW OWNED BY THE TOWN OF STURBRIDGE
APPROX. 577 CONTOUR FLOWAGE EASEMENT
WV 305 BOUND
WV 304 BOUND
WV 303 BOUND
WV 300 BOUND
IRON PIN FD.
IRON PIN SET
IRON PIN
DRILL HOLE
N/F
S/F
P/O
(PUBLIC 50 WIDE)
(1960 TOWN ACCEPTANCE)
(CHORD)
R=940.32'
L=40.12'
S01°45'46"E
S02°43'57"W
112.07'
S04°43'57"W
379.78'
S16°01'54"W
170.84'
S16°08'07"W
317.24'
S15°30'00"W
143.02'
S16°50'28"W
92.98'
S15°56'12"W
221.72'
354.70'
S16°36'02"W
738.32'
S16°37'58"W
634.01'
N3°10'34"E
N4°39'45"E
445.14'
N4°30'27"E
139.85'
N4°40'27"E
149.48'
N5°50'39"E
165.32'
N6°10'27"E
380.90'
479.87'
N4°57'49"W
N8°26'31"W
384.82'
N10°20'45"W
54.98'
N10°20'45"W
N10°49'19"E
34.03'
N13°27'32"E
189.81'
N11°47'54"E
213.02'
N12°36'48"E
249.18'
N13°20'53"E
183.47'
N11°04'18"E
151.21'
N15°59'17"E
90.00'
N11°46'39"E
187.96'
N12°50'21"E
122.28'
S86°36'36"W
70.64'
S87°37'37"E
74.87'
S15°03'51"W
61.47'
S20°43'57"W
104.16'
S04°43'57"W
S54°36'46"W
N28°34'25"E
S68°30'00"E
S85°54'18"E
S83°20'07"E
